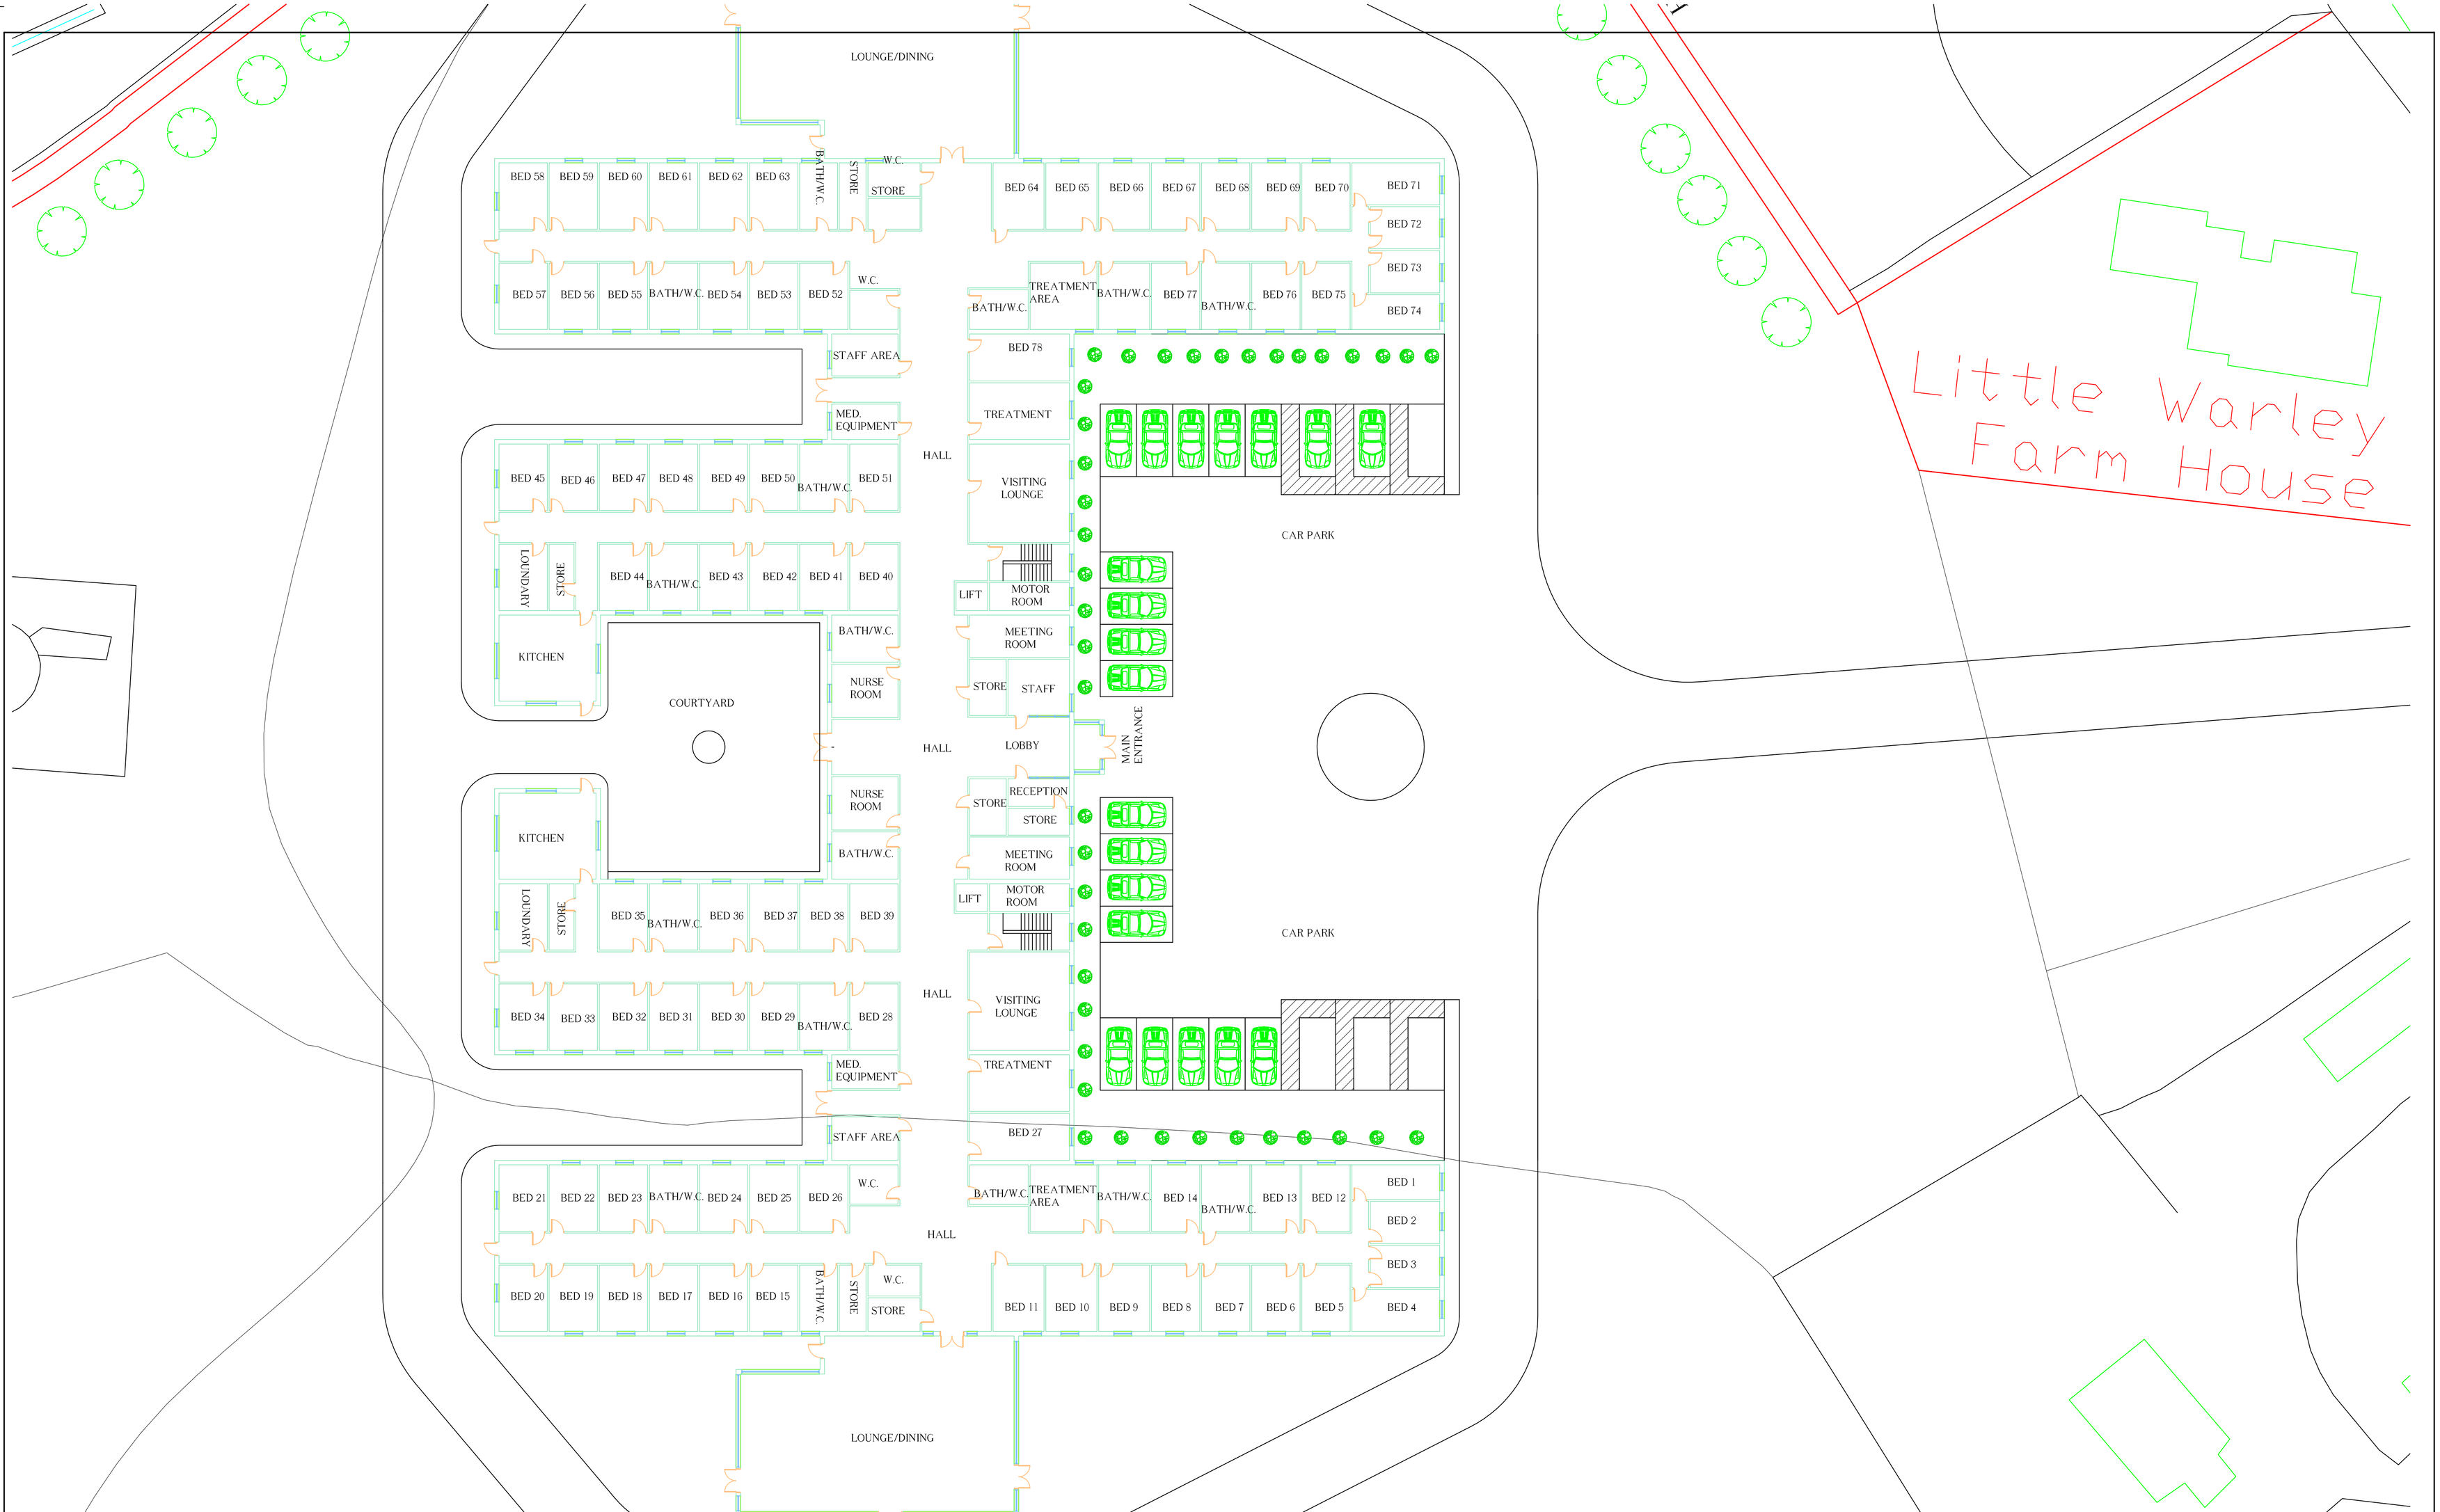


| | REV | DATE | DESCRIPTION | DWN | DSN | CHK | APP |
|---|---|---|---|---|---|---|---|
| | | | | | | | |
| | | | | | | | |
| | | | | | | | |
| | | | | | | | |

REFERENCE
Master copy of this drawing has been hand signed in accordance with the J E Consultants Quality System Manuel

PROJECT:
Little Warley Nursing Home, Little Warley Hall Lane, Little Warley, Brentwood [redacted]

TITLE:
LITTLE WARLEY NURSING HOME

| | | |
|---|---|---|
| DRAWN: | A.E | 10/04/07 |
| DESIGN: | A.E | 10/04/07 |
| CHECKED: | A.E | 10/04/07 |
| PURPOSE OF ISSUE: | BUILDING CONTROL | |

[redacted]

CLIENT:

DRAWING No: 1018/MS/04

SCALE: 1:200 | A1 | REV:

CAD REF: angelo/cadfile/adt/little warley hall barn